Notes:
Molony & Millar
Consulting Civil & Structural Engineers
This drawing and any design hereon is the copyright of the consultants and must not be reproduced without their written consent.

All drawings remain the property of the consultants.

Figured dimensions only to be taken from this drawing .
All dimensions to be checked on site.
Consultants to be informed of any discrepancies before work proceeds.

SETTING OUT CO-ORDS:

A: X = 235239.4890 Y = 220699.0406
B: X = 235242.1305 Y = 220699.8054
C: X = 235245.6542 Y = 220687.6353
D: X = 235243.0127 Y = 220686.8705

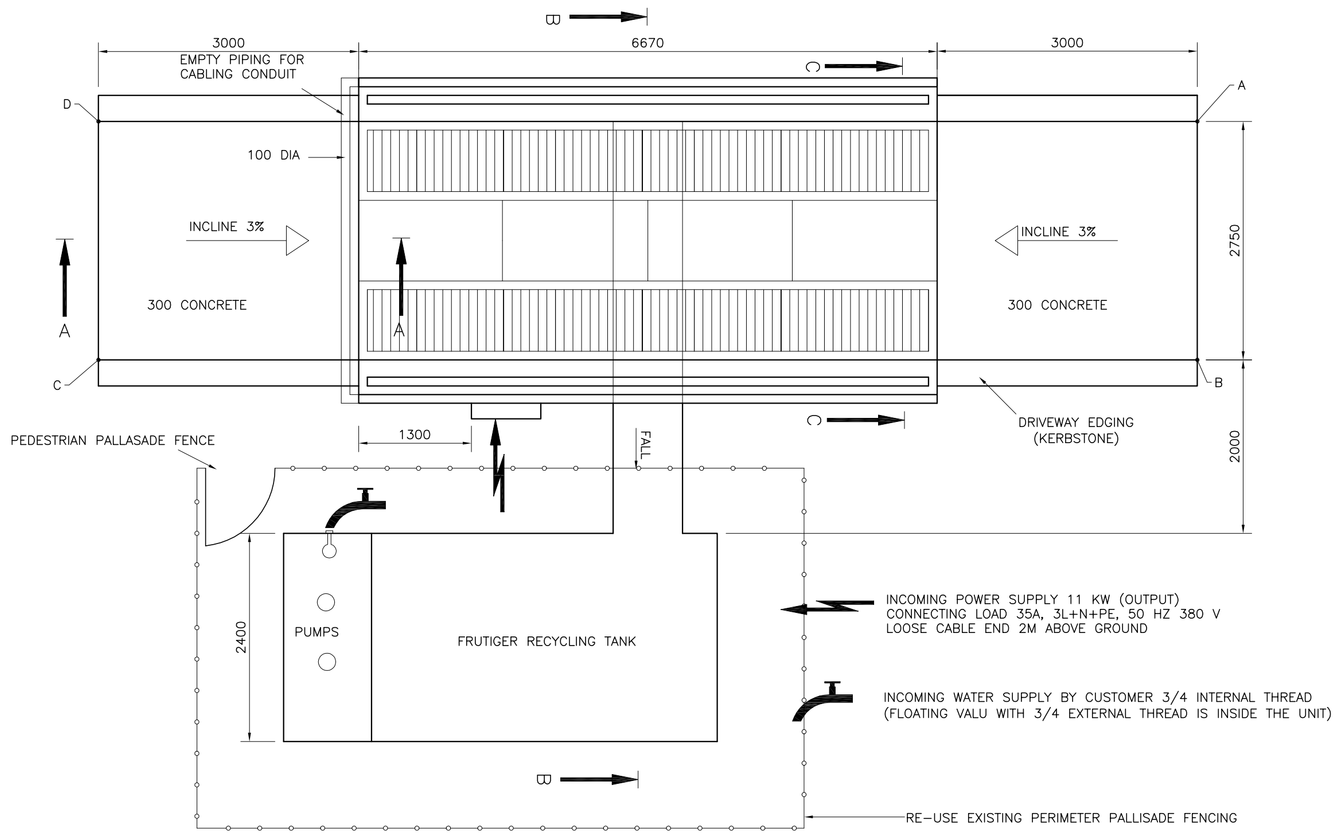

PLAN VIEW
SCALE 1:50

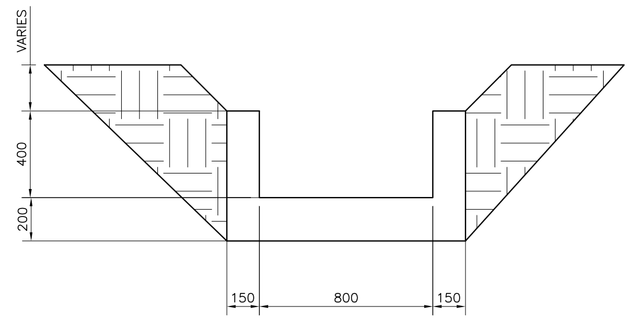

SECTION THRU DRAINAGE CHANNEL
SCALE 1:20

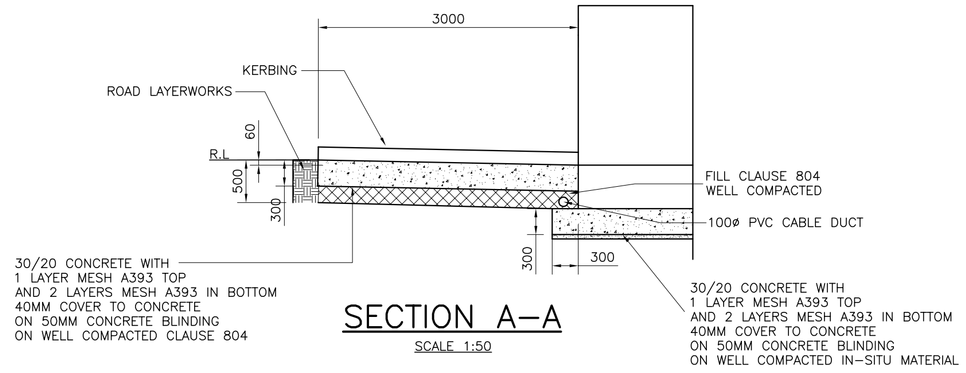

SECTION A–A
SCALE 1:50

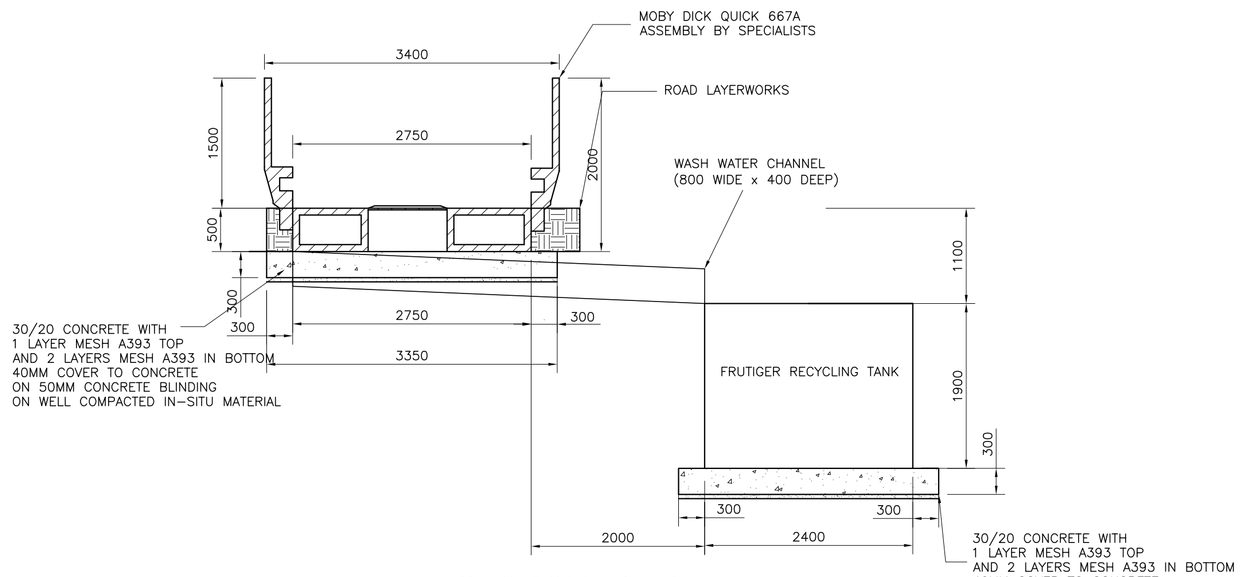

SECTION B–B
SCALE 1:50

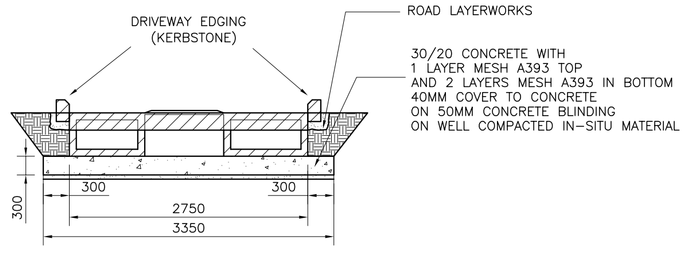

SECTION C–C
SCALE 1:50

Rev	Date	Description	By	Chkd
B	APR.'08	DWG. REVISED	WP	AM
A	APR.'08	PLANNING ISSUE	WP	AM

Client
COLLEGE PROTEINS

Project Title
BIOMASS CHP PLANT
ASH LANDFILL SITE
NOBBER, CO. MEATH.

Drawing Title
DETAILS OF WHEEL WASH
(LANDFILL)

Architect
MOLONY MILLAR

Scale AS NOTED @ A1 | Date JAN.'06
Drawn A.M. | Chkd R.G.
Cad File: S:\DRAWINGS\800\898-1

MOLONY MILLAR
Consulting Civil and Structural Engineers

Riverbank House
Ballyboden Road
Rathfarnham
Dublin 14
Ireland

Tel (353-1) 4930211
Fax (353-1) 4930215

email info@molonymillar.ie
Web www.molonymillar.ie

Drawing Status	Job Number	Drawing Number	Revision
PLANNING	898-1	C13	B

©