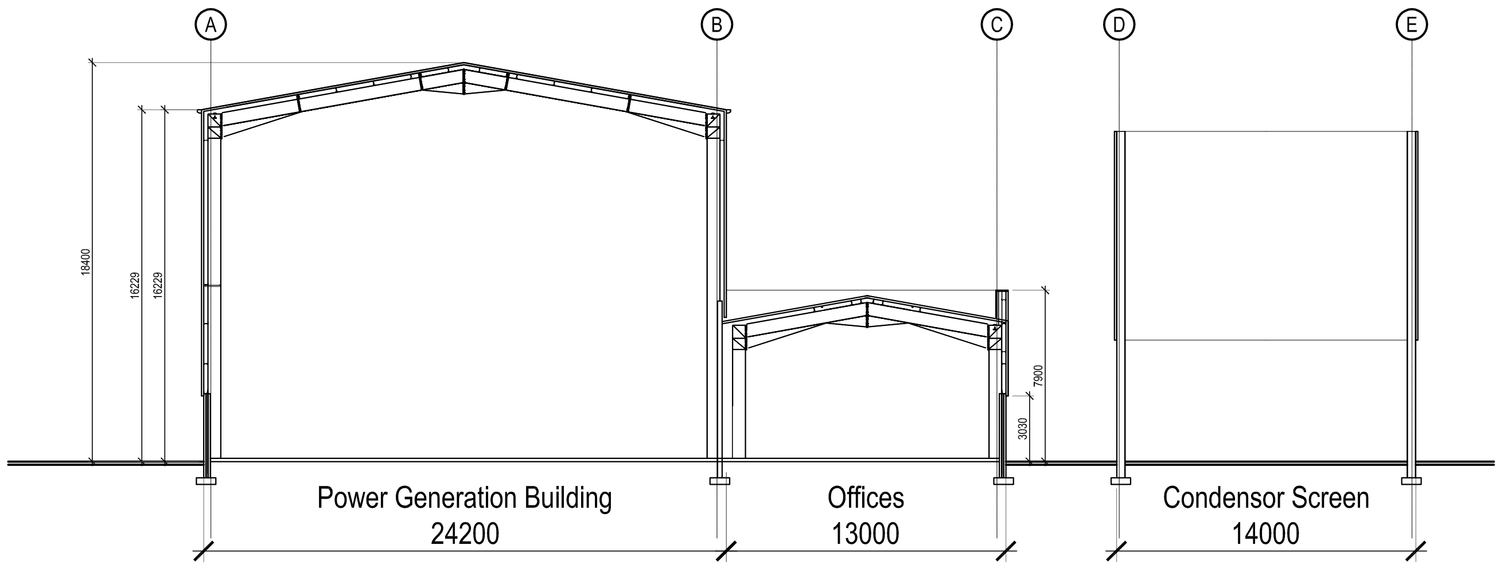

Section A-A

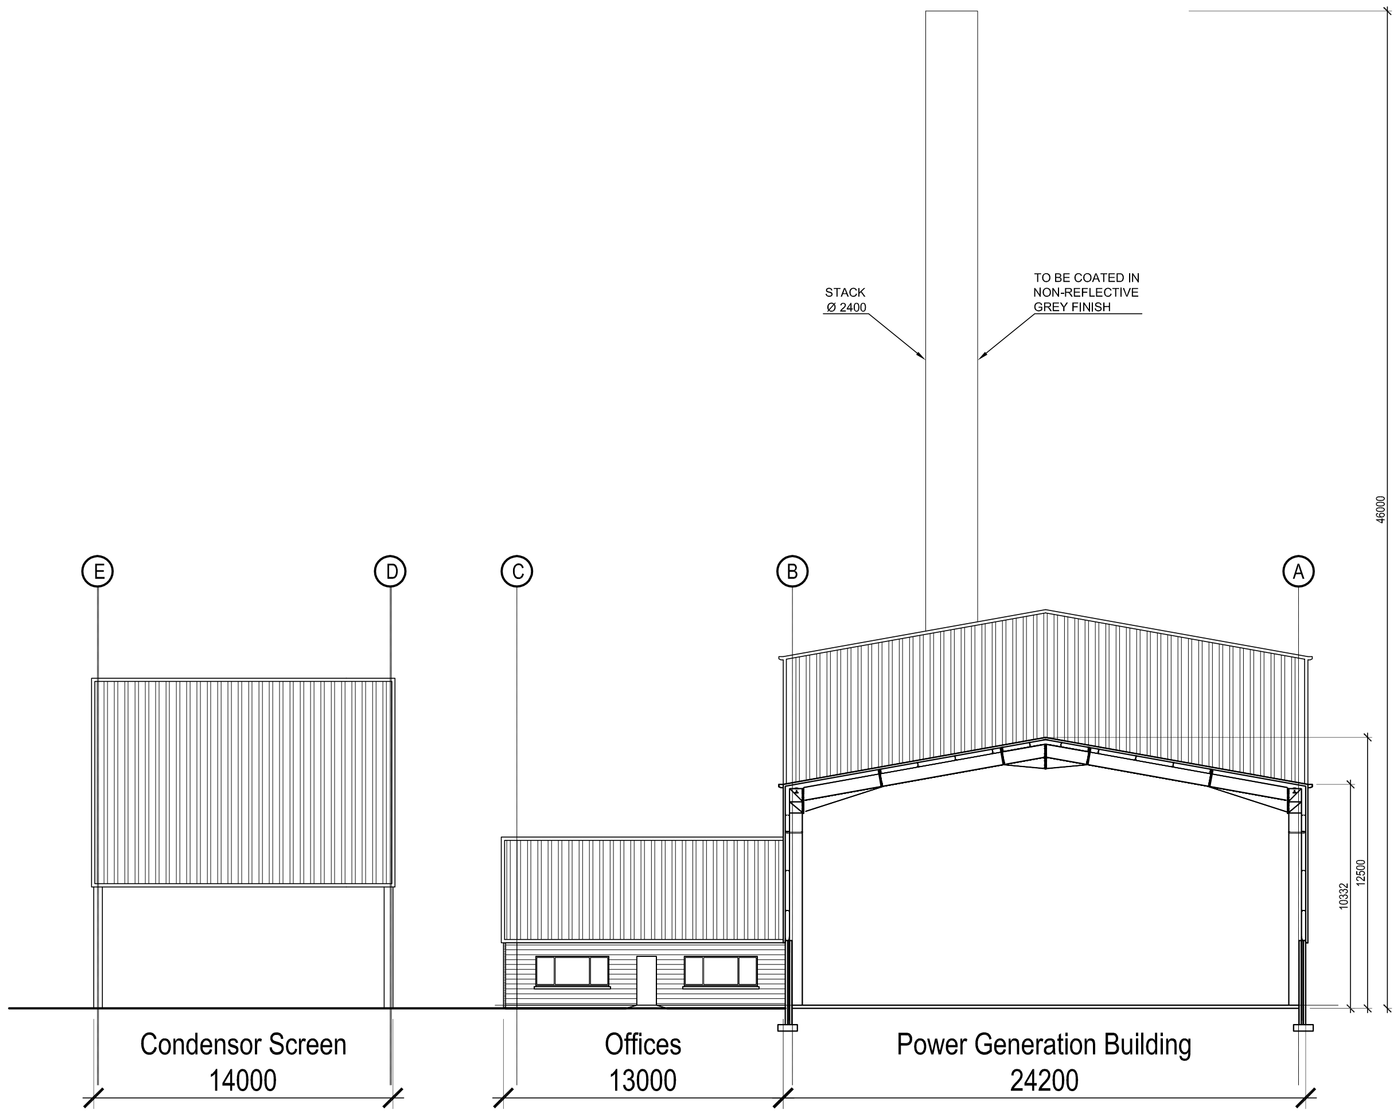

KEY PLAN

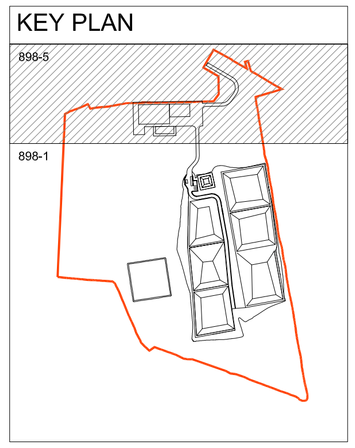

Rev	Date	Description	By	Chkd
G	AUG. '10	FI REQUEST	WP	RG
F	MAY. '09	DWG. REVISED	WP	AM
E	APR. '09	DWG. REVISED	WP	AM
D	MAR. '09	DWG. REVISED	WP	AM
C	APR. '08	DWG. REVISED	WP	AM
B	APR. '08	PLANNING ISSUE	WP	AM
A	APR. '07	DWG. REVISED	WP	AM

Client
COLLEGE PROTEINS

Project Title
BIOMASS CHP PLANT
NOBBER, CO. MEATH.

Drawing Title
BIOMASS CHP PLANT
SECTION A-A & B-B

Architect
MOLONY MILLAR

Scale 1:200 @ A1 | Date OCT. 06
Drawn R.T. | Chkd A.M.
Cad File: S:\DRAWINGS\898-5

MOLONY MILLAR
Consulting Civil and Structural Engineers

Riverbank House
Ballyboden Road
Rathfarnham
Dublin 14
Ireland

Tel (353-1) 4930211
Fax (353-1) 4930215

email info@molonymillar.ie
Web www.molonymillar.ie

Drawing Status	Job Number	Drawing Number	Revision
PLANNING	898-5	A06	G

©